



**THE PORT AUTHORITY
OF NY & NJ**

Peter H. Sweeney

ENGINEERING PROGRAM MANAGER
WORLD TRADE CENTER

CHIEF ARCHITECT

Engineering Department
Design Division

The World Trade Center

Electrical/HVAC Upgrade Program

Title
TOWERS ONE AND TWO
LOW VOLTAGE SUBSTATIONS
CONSTRUCTION AND
INSTALLATION

**ARCHITECTURAL
SUBSTATION - SS 75S
TOWER ONE
75th FLOOR
REMOVAL PLAN**

No	Date	Revision	Appr.
----	------	----------	-------


This drawing subject to conditions in contract.
All inventions, ideas, designs and methods
herein are reserved to Port Authority and may
be used without its written consent.

L.V.G. R.L. L.V.G.
 Designed by Drawn by Task Load
 PRINCIPAL ARCHITECT
 Date 5/1/95 Scale AS NOTED

Contract Number _____ Drawing Number _____

VTC-802071 A-12

•

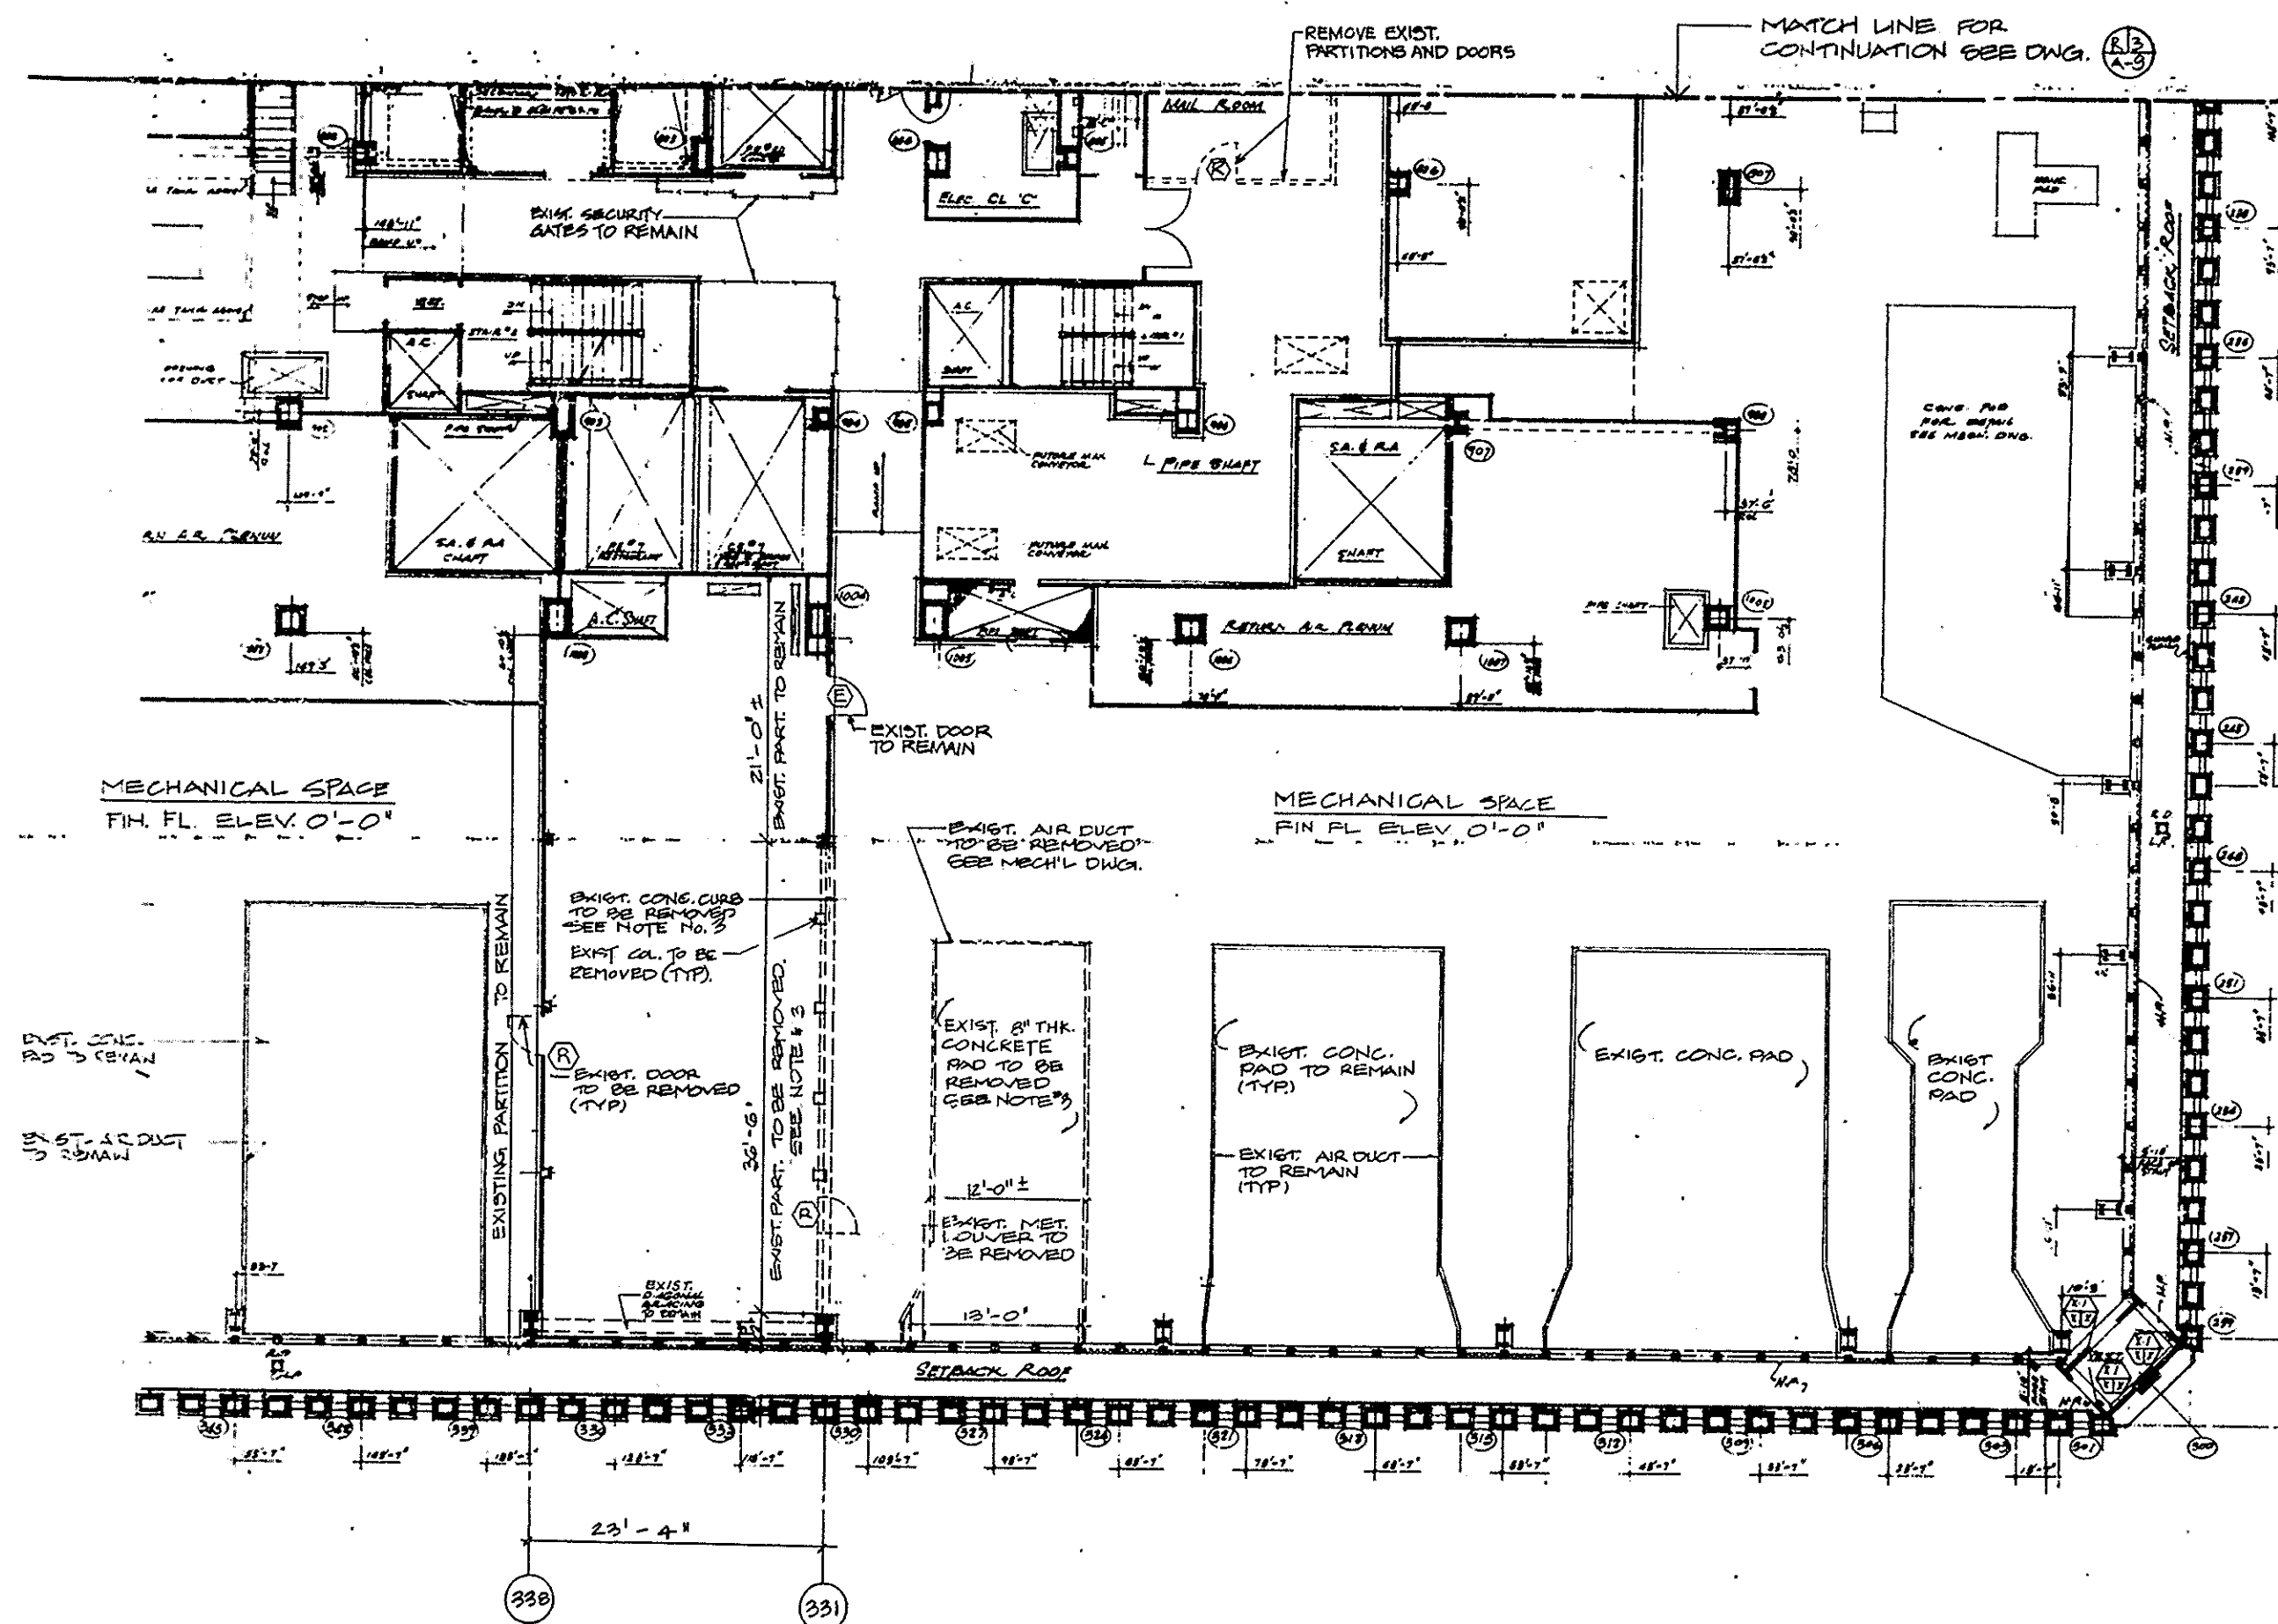

NOTES:


1. FOR GENERAL NOTES SEE NOTE NO. 2, 3 AND 6 ON DWG. T-4.
2. FOR ARCHITECTURAL NOTES, ABBREVIATIONS, LEGEND AND DRAWING CONVENTIONS SEE DRAWING A-1
3. THE CONTRACTOR SHALL REMOVE PORTION OF EXISTING CONCRETE CURB AND EXISTING CONCRETE PAD AS SHOWN ON PLAN, PATCH FLOOR TO MATCH EXISTING.
4. FOR ELECTRICAL LIGHTS AND GENERATOR REMOVAL SEE ELECTRICAL DWG. E-47
5. FOR AIR DUCT REMOVAL SEE MECHANICAL DWG. H-11

I HEREBY CERTIFY THAT THIS IS A TRUE AND CORRECT COPY OF ONE OF THE CONTRACT DRAWINGS CONSTITUTING A PART OF CONTRACT NO. *WTC-802.071* IN THE FORM IN WHICH SAID DRAWINGS EXISTED AT THE TIME THE SAID CONTRACT WAS EXECUTED BY THE PARTIES.

DATE 6/21/95 Smith & A. L.

SPEC WRITER

ENGINEER OF DESIGN

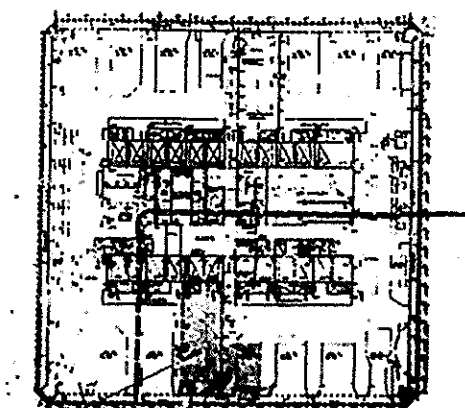

AREA OF WORK

R4 REMOVAL PLAN

